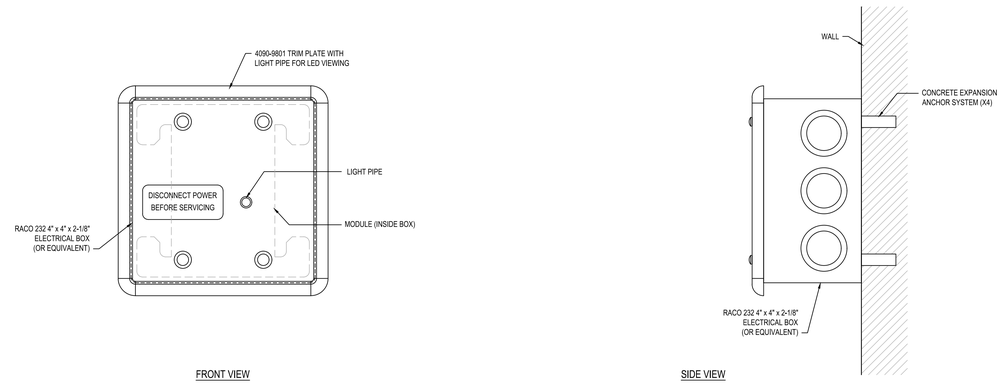

B MODULE MOUNTING DETAIL

SCALE: NTS

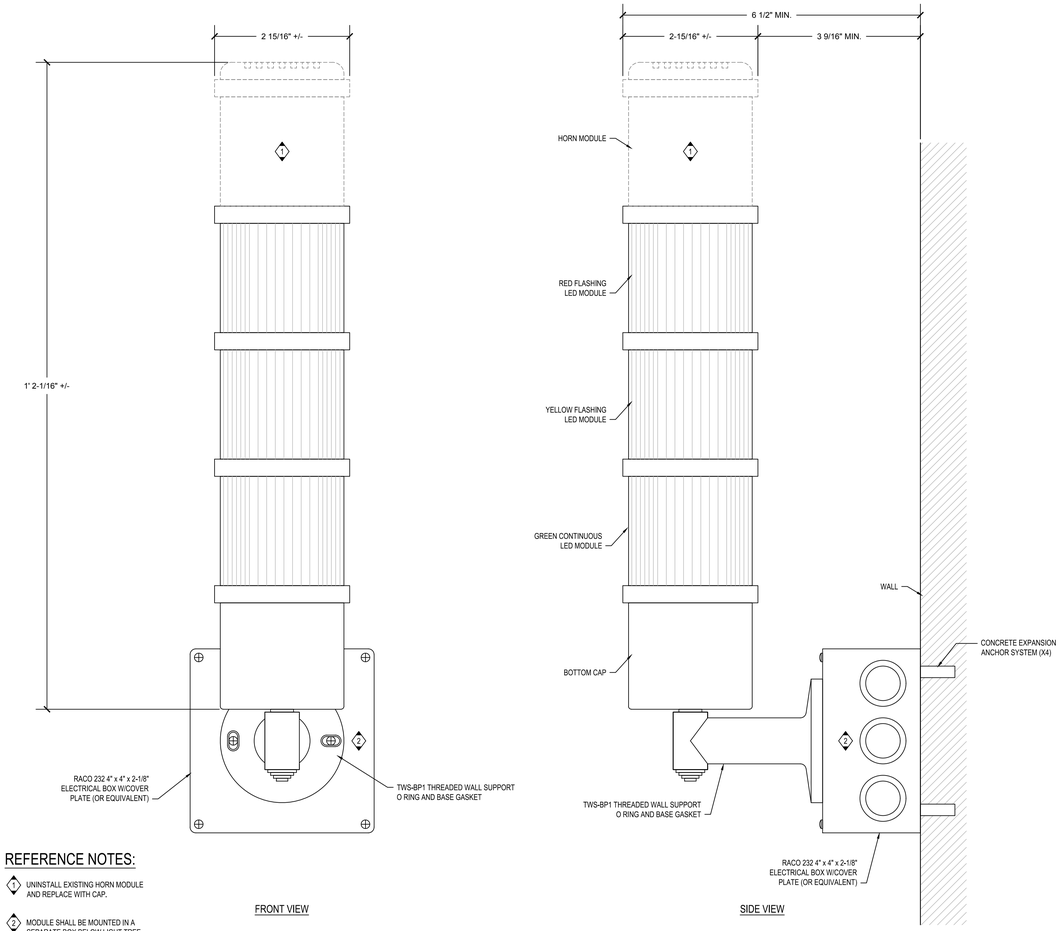

REFERENCE NOTES:

1. UNINSTALL EXISTING HORN MODULE AND REPLACE WITH CAP.
2. MODULE SHALL BE MOUNTED IN A SEPARATE BOX BELOW LIGHT TREE. THIS BOX IS USED ONLY FOR FOR STACK LIGHT MOUNTING.

A PATLITE STACK LIGHT MOUNTING DETAIL

SCALE: NTS

Georgia Institute of Technology

exp U.S. Services Inc.
t: +1.404.975.5800 | f: +1.404.975.5850
211 Perimeter Center Parkway
Suite 750
Atlanta, GA 30346
USA
www.exp.com

exp.

• BUILDINGS • EARTH & ENVIRONMENT • ENERGY •
• INDUSTRIAL • INFRASTRUCTURE • SUSTAINABILITY •

CAUTION: DO NOT SCALE DRAWINGS.
THIS REPRODUCTION MAY BE AT A SIZE DIFFERENT THAN ORIGINALLY DRAWN. EXP ASSUMES NO RESPONSIBILITY FOR INCORRECT SCALING. UNAUTHORIZED REPRODUCTION OR REUSE IS STRICTLY PROHIBITED. NOT PUBLISHED - ALL RIGHTS RESERVED. EXP EXPRESSLY DISCLAIMS RESPONSIBILITY ARISING FROM UNAUTHORIZED USE OF THESE DRAWINGS AND NOTES. AUTHORIZATION MUST BE IN WRITING.

© exp. 2017

No.	Revision	By:	Date

Professional Seal(s)

\2017-01-23 GNN STAMP.jpg

Drawn By:

Checked By:

Approved By:

Date Printed: **05-16-2017**

File Name:

Project Title

Dwg. Title

PROCESS CONTROLS DETAILS

Project No.

GT Project No.

Dwg. No.

D-751

Rev. No.

5/16/2017 11:48 AM